PLATE I—PLAN PROFILE R. P. R. STANDARD
THE FREDERICK POST CO., CHICAGO

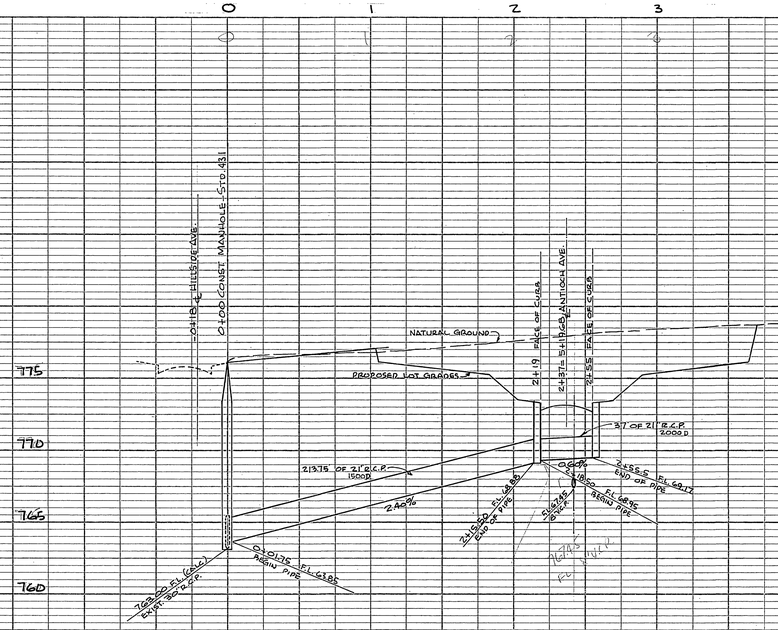

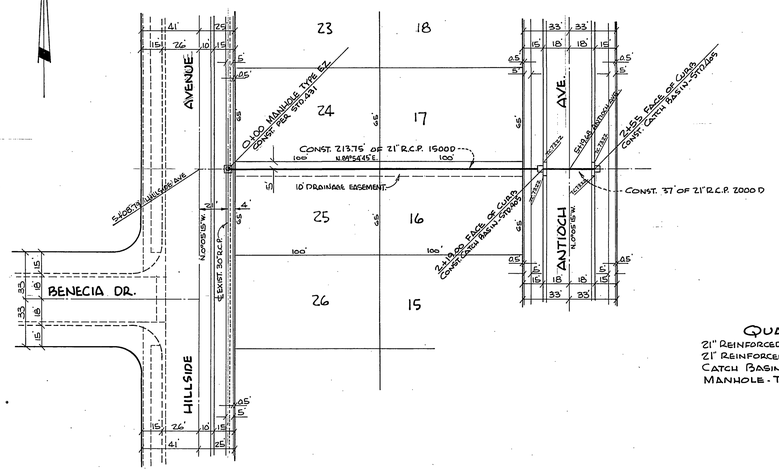

BENCH MARK:
R.R. SPIKE IN P.P.F 12387J EAST SIDE OF HILLSIDE 325' SOUTH OF MT. VIEW AVE.
F.B. 416/10 ELEV. 777.81

GENERAL NOTES

1. IT SHALL BE THE RESPONSIBILITY OF THE CONTRACTOR TO CLEAR THE RIGHT OF WAY IN ACCORDANCE WITH THE PROVISIONS OF LAW AS IT AFFECTS EACH UTILITY INCLUDING IRRIGATION LINES AND APPURTENANCES AND AT NO COST TO THE CITY.
2. CONSTRUCTION SHALL BE IN ACCORDANCE WITH THE CITY OF RIVERSIDE, DEPARTMENT OF PUBLIC WORKS, SPECIFICATIONS NO. 461 AND STANDARD DRAWINGS.

QUANTITY ESTIMATE

21" REINFORCED CONCRETE PIPE - 1500D	37 L.F.
21" REINFORCED CONCRETE PIPE - 2000 D	214 L.F.
CATCH BASIN - STD. 405	2 EA.
MANHOLE - TYPE EZ - STD. 431	1 EA

— NOTICE TO CONTRACTOR —

THE EXISTENCE AND LOCATION OF ANY UNDERGROUND UTILITY PIPES OR STRUCTURES SHOWN ON THESE PLANS ARE OBTAINED BY A SEARCH OF THE AVAILABLE RECORDS. TO THE BEST OF OUR KNOWLEDGE, THERE ARE NO EXISTING UTILITIES EXCEPT AS SHOWN ON THESE PLANS. THE CONTRACTOR IS REQUIRED TO TAKE DUE PRECAUTIONARY MEASURES TO PROTECT THE UTILITY LINE SHOWN AND ANY OTHER LINES NOT OF RECORD OR NOT SHOWN ON THESE PLANS.

ALBERT A. WEBB ASSOCIATES
CIVIL ENGINEERS - RIVERSIDE, CALIFORNIA
APPROVED Albert N. Webb DATE 11/22/63
R.E. 9876

REVISION		
MARK	DATE	DESCRIPTION

CITY OF RIVERSIDE, CALIFORNIA
DEPARTMENT OF PUBLIC WORKS

STORM DRAIN
PLAN AND PROFILE
TRACT No. 2800

DATE	Nov. 1963	SCALE	1"=50'
DRAWN	dlr	W.O.	63-307
CHECKED	Ron	F.B.	416

APPROVED BY
DIRECTOR OF PUBLIC WORKS
DATE 1-3-64
NO. D-106
SHEET 1 OF 1

DWG. No. 63-307 D

PROFILE
NOTE BOOK NO.
SURVEYED
PLOTTED
GRADES CHECKED
R/W DEDICATED
STRUCTURE NOTATNS CHKD.
BY
DATE

PLAN
NOTE BOOK NO.
SURVEYED
PLOTTED
ALIGNMENT CHECKED
RT. OF WAY CHECKED
BY
DATE